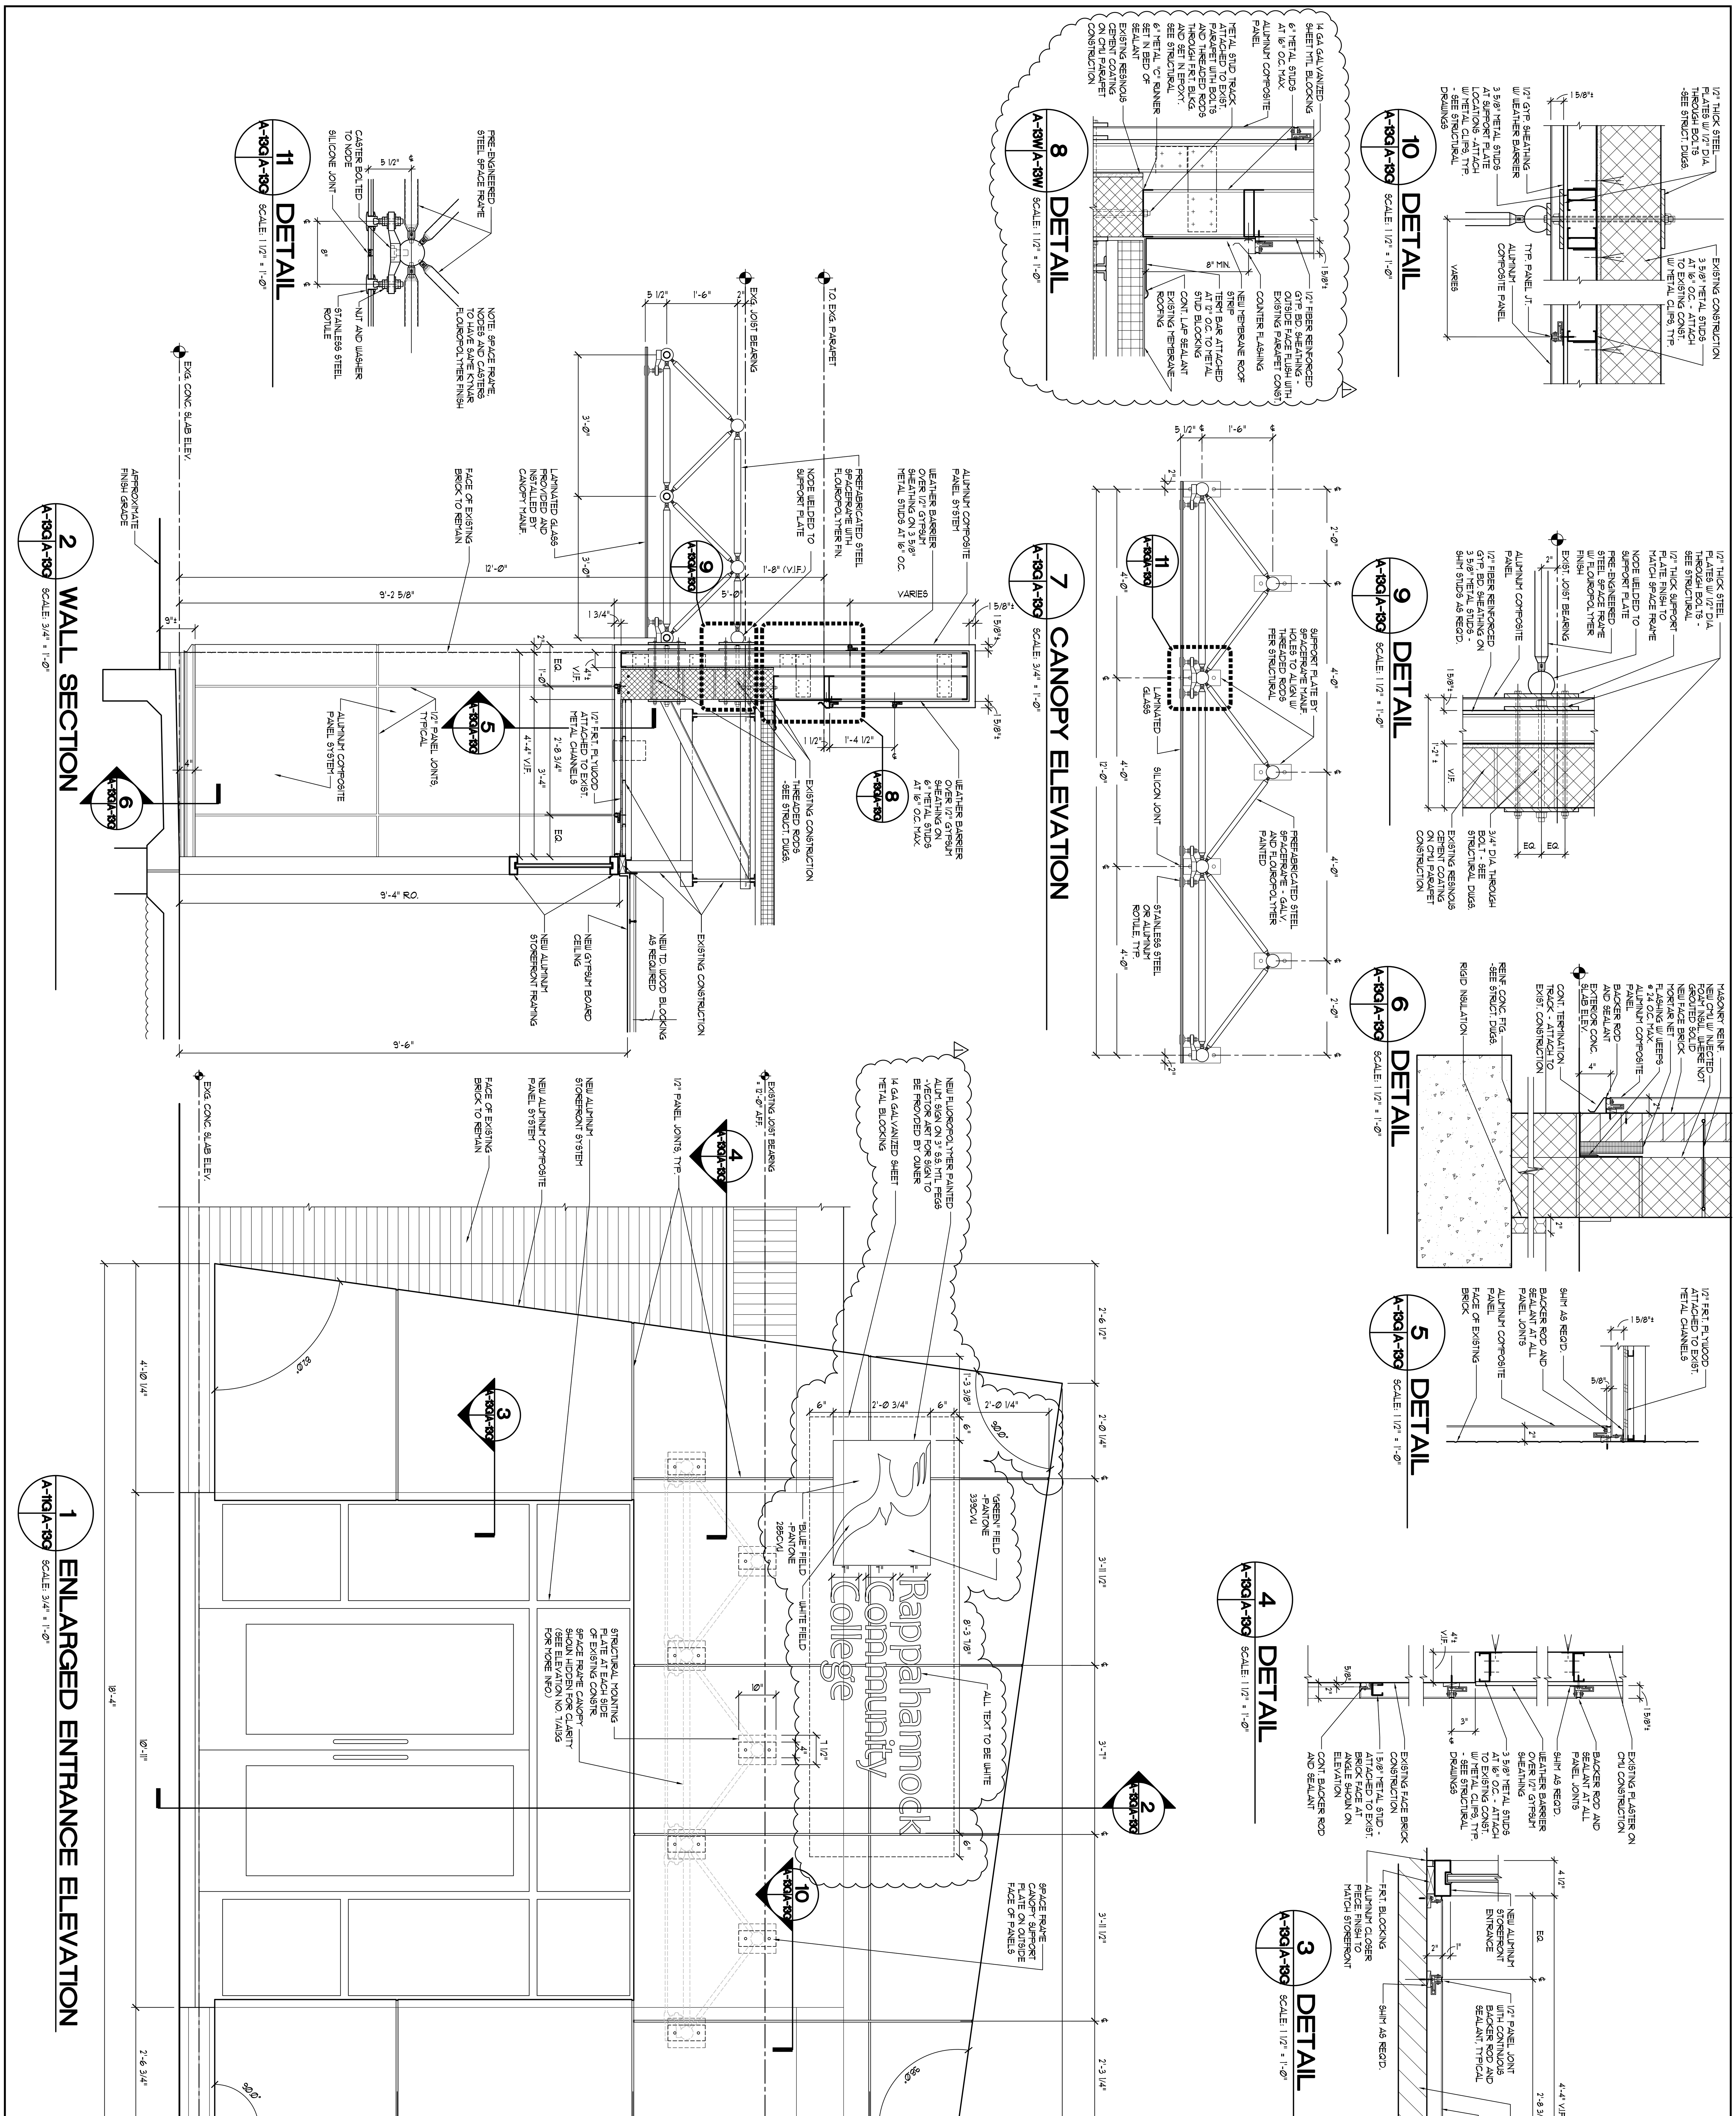

ENTRANCE ELEVATION AND DETAILS GLENNS CAMPUS	RAPPAHANNOCK COMMUNITY COLLEGE CAMPUS RENOVATIONS WARSAW + GLENNS, VIRGINIA PC: 260-17712	nbj ARCHITECTURE A Professional Limited Company GROVE PARK SQUARE 11537-B NUCKOLS ROAD Glen Allen, Virginia 23059 ☎(804) 273-9811 fax: (804) 273-9843

Date: JANUARY 13, 2010

REVISIONS

NO.	DATE
1	FEBRUARY 09, 2010

COMMONWEALTH OF VIRGINIA
STEPHEN FLOYD CYBULSKI
Lic.NO.013047
ARCHITECT

Sheet A-13G

File Number RCC-A13W-ENTRANCEDET